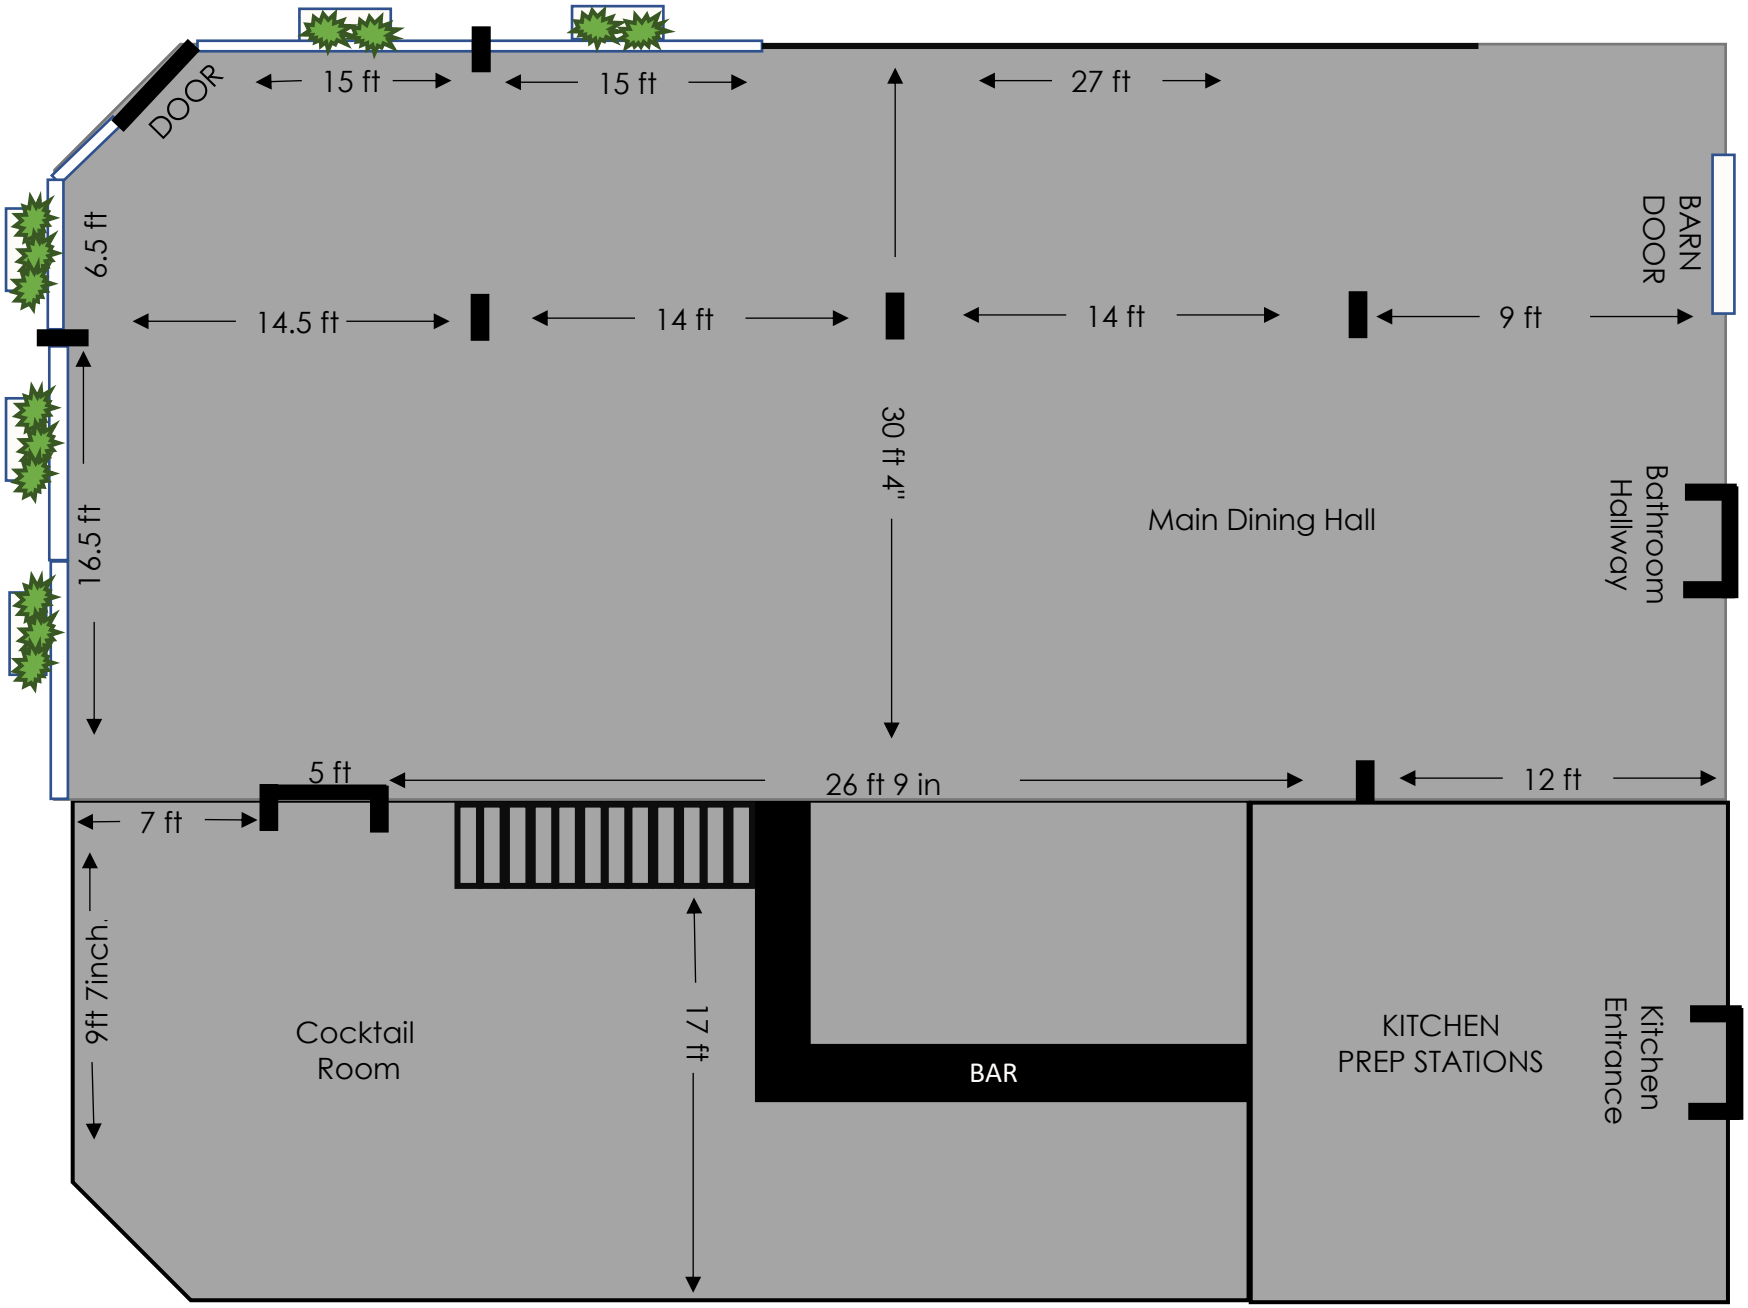
DOOR
15 ft
15 ft
27 ft
BARN DOOR
6.5 ft
14.5 ft
14 ft
14 ft
9 ft
30 ft 4"
Main Dining Hall
Bathroom Hallway
16.5 ft
5 ft
26 ft 9 in
12 ft
7 ft
9ft 7inch.
Cocktail Room
17 ft
BAR
KITCHEN PREP STATIONS
Kitchen Entrance